TOPOGRAPHIC SURVEY
OF PART OF
LOT 17
CONCESSION 8
GEOGRAPHIC
TOWNSHIP OF BARTON
IN THE
CITY OF HAMILTON

SCALE 1:250 METRIC

0 2.5 0 5 10 15 metres

S.D. McLAREN, O.L.S. – 2021

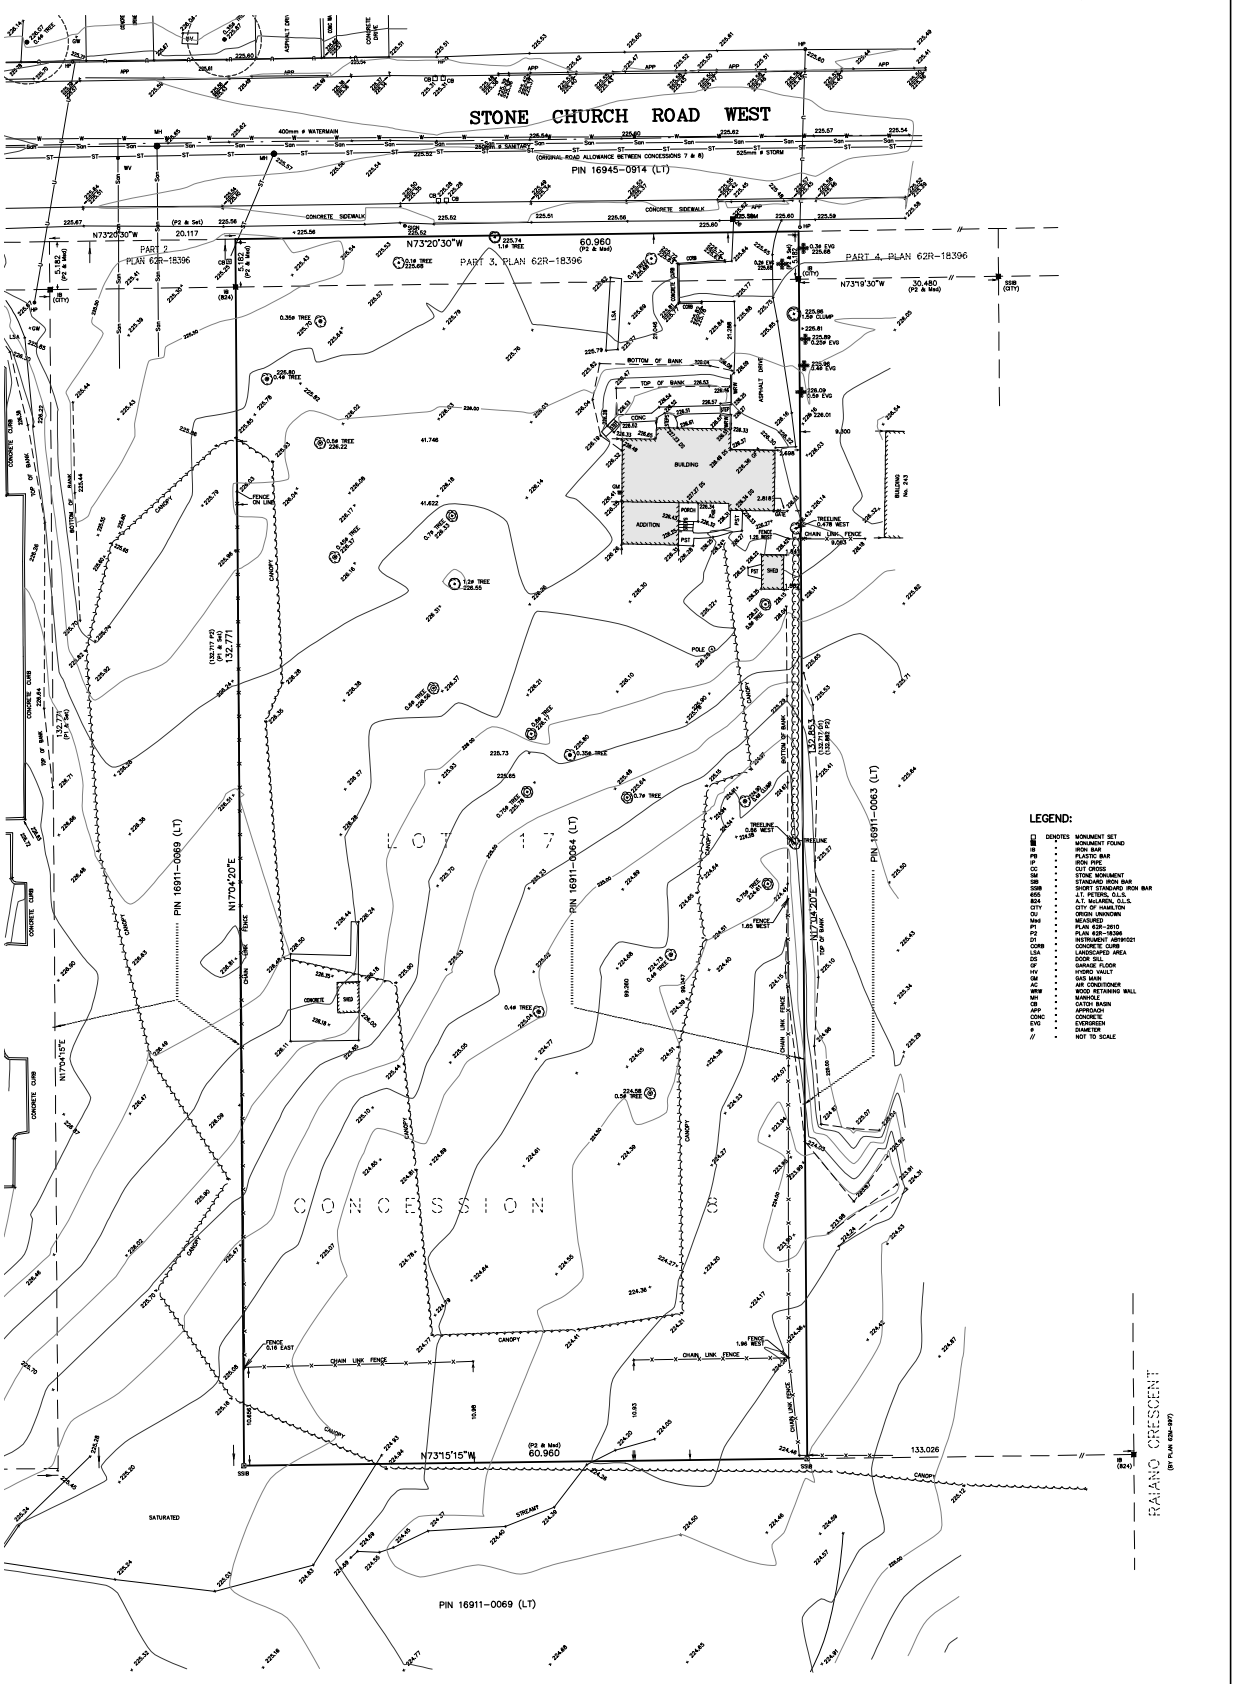

LEGEND:

■	DENOTES	MONUMENT SET
■	"	MONUMENT FOUND
IB	"	IRON BAR
PB	"	PLASTIC BAR
IP	"	IRON PIPE
CC	"	CUT CROSS
SM	"	STONE MONUMENT
SIB	"	STANDARD IRON BAR
SSIB	"	SHORT STANDARD IRON BAR
455	"	J.T. PETERS, O.L.S.
834	"	A.T. McLAREN, O.L.S.
CITY	"	CITY OF HAMILTON
OH	"	OVERHEAD WIRES
Mea	"	MEASURED
P1	"	PLAN 62R-2910
P2	"	PLAN 62R-18396
IN	"	INSTRUMENT AB191021
CONC	"	CONCRETE CURB
LSA	"	LANDSCAPED AREA
DS	"	DOOR SILL
GF	"	GARAGE FLOOR
HY	"	HYDRO VAULT
GM	"	GAS MAIN
AC	"	AIR CONDITIONER
RWW	"	RETAINING WALL
MH	"	MANHOLE
CB	"	CATCH BASIN
APP	"	APPROACH
CONC	"	CONCRETE
EVG	"	EVERGREEN
ø	"	DIAMETER
//	"	NOT TO SCALE

BENCHMARK:

MONUMENT 07720020068

LOCATED IN GLANBROOK 10.0m EAST OF CENTRELINE OF WEST 5th STREET 25.0m NORTH OF CENTRELINE OF RYMAL ROAD, 3.0m EAST OF SIDEWALK 8.0m NORTHWEST OF TRAFFIC SWITCHBOX

ELEVATION: 229.005 metres CGVD-1928:1978

NOTE:

UNDERGROUND SERVICE AND UTILITY LOCATIONS WERE DERIVED FROM DRAWING BY CITY OF HAMILTON DRAWING No. 09-S-07 (SHEET 1 OF 3)

UNDERGROUND SERVICE AND UTILITY LOCATIONS MUST BE VERIFIED PRIOR TO CONSTRUCTION

INVERTS MUST BE VERIFIED PRIOR TO CONSTRUCTION

METRIC NOTE:

DISTANCES AND COORDINATES SHOWN ON THIS PLAN ARE IN METRES AND CAN BE CONVERTED TO FEET BY DIVIDING BY 0.3048

SURVEYOR'S CERTIFICATE:

I CERTIFY THAT:
1. THIS SURVEY AND PLAN ARE CORRECT AND IN ACCORDANCE WITH THE SURVEYS ACT, THE SURVEYORS ACT AND THE REGULATIONS MADE UNDER THEM
2. THE SURVEY WAS COMPLETED ON THE 15th DAY OF JUNE, 2021

JUNE 18, 2021
DATE

S. DAN McLAREN, O.L.S.

©S.D. McLAREN, O.L.S. – 2021. NO PERSON MAY COPY, REPRODUCE, DISTRIBUTE OR ALTER THIS PLAN IN WHOLE OR IN PART WITHOUT THE WRITTEN PERMISSION OF S.D. McLAREN, O.L.S.

A.T. McLaren Limited
LEGAL AND ENGINEERING SURVEYS
69 JOHN STREET SOUTH, SUITE 230
HAMILTON, ONTARIO, L8N 2B9
PHONE (905) 527-8559 FAX (905) 527-0532

Drawn	Checked	Chec'd/Appr'd	Scale	Dwg.No.
JB	RBM	MWV	1:250	36688

FILE NAME: 36688 TOPO 231 Stone Church Road West UTM Rescaling LAYOUT1
LAST SAVED BY: Rob DATE: June 25, 2021